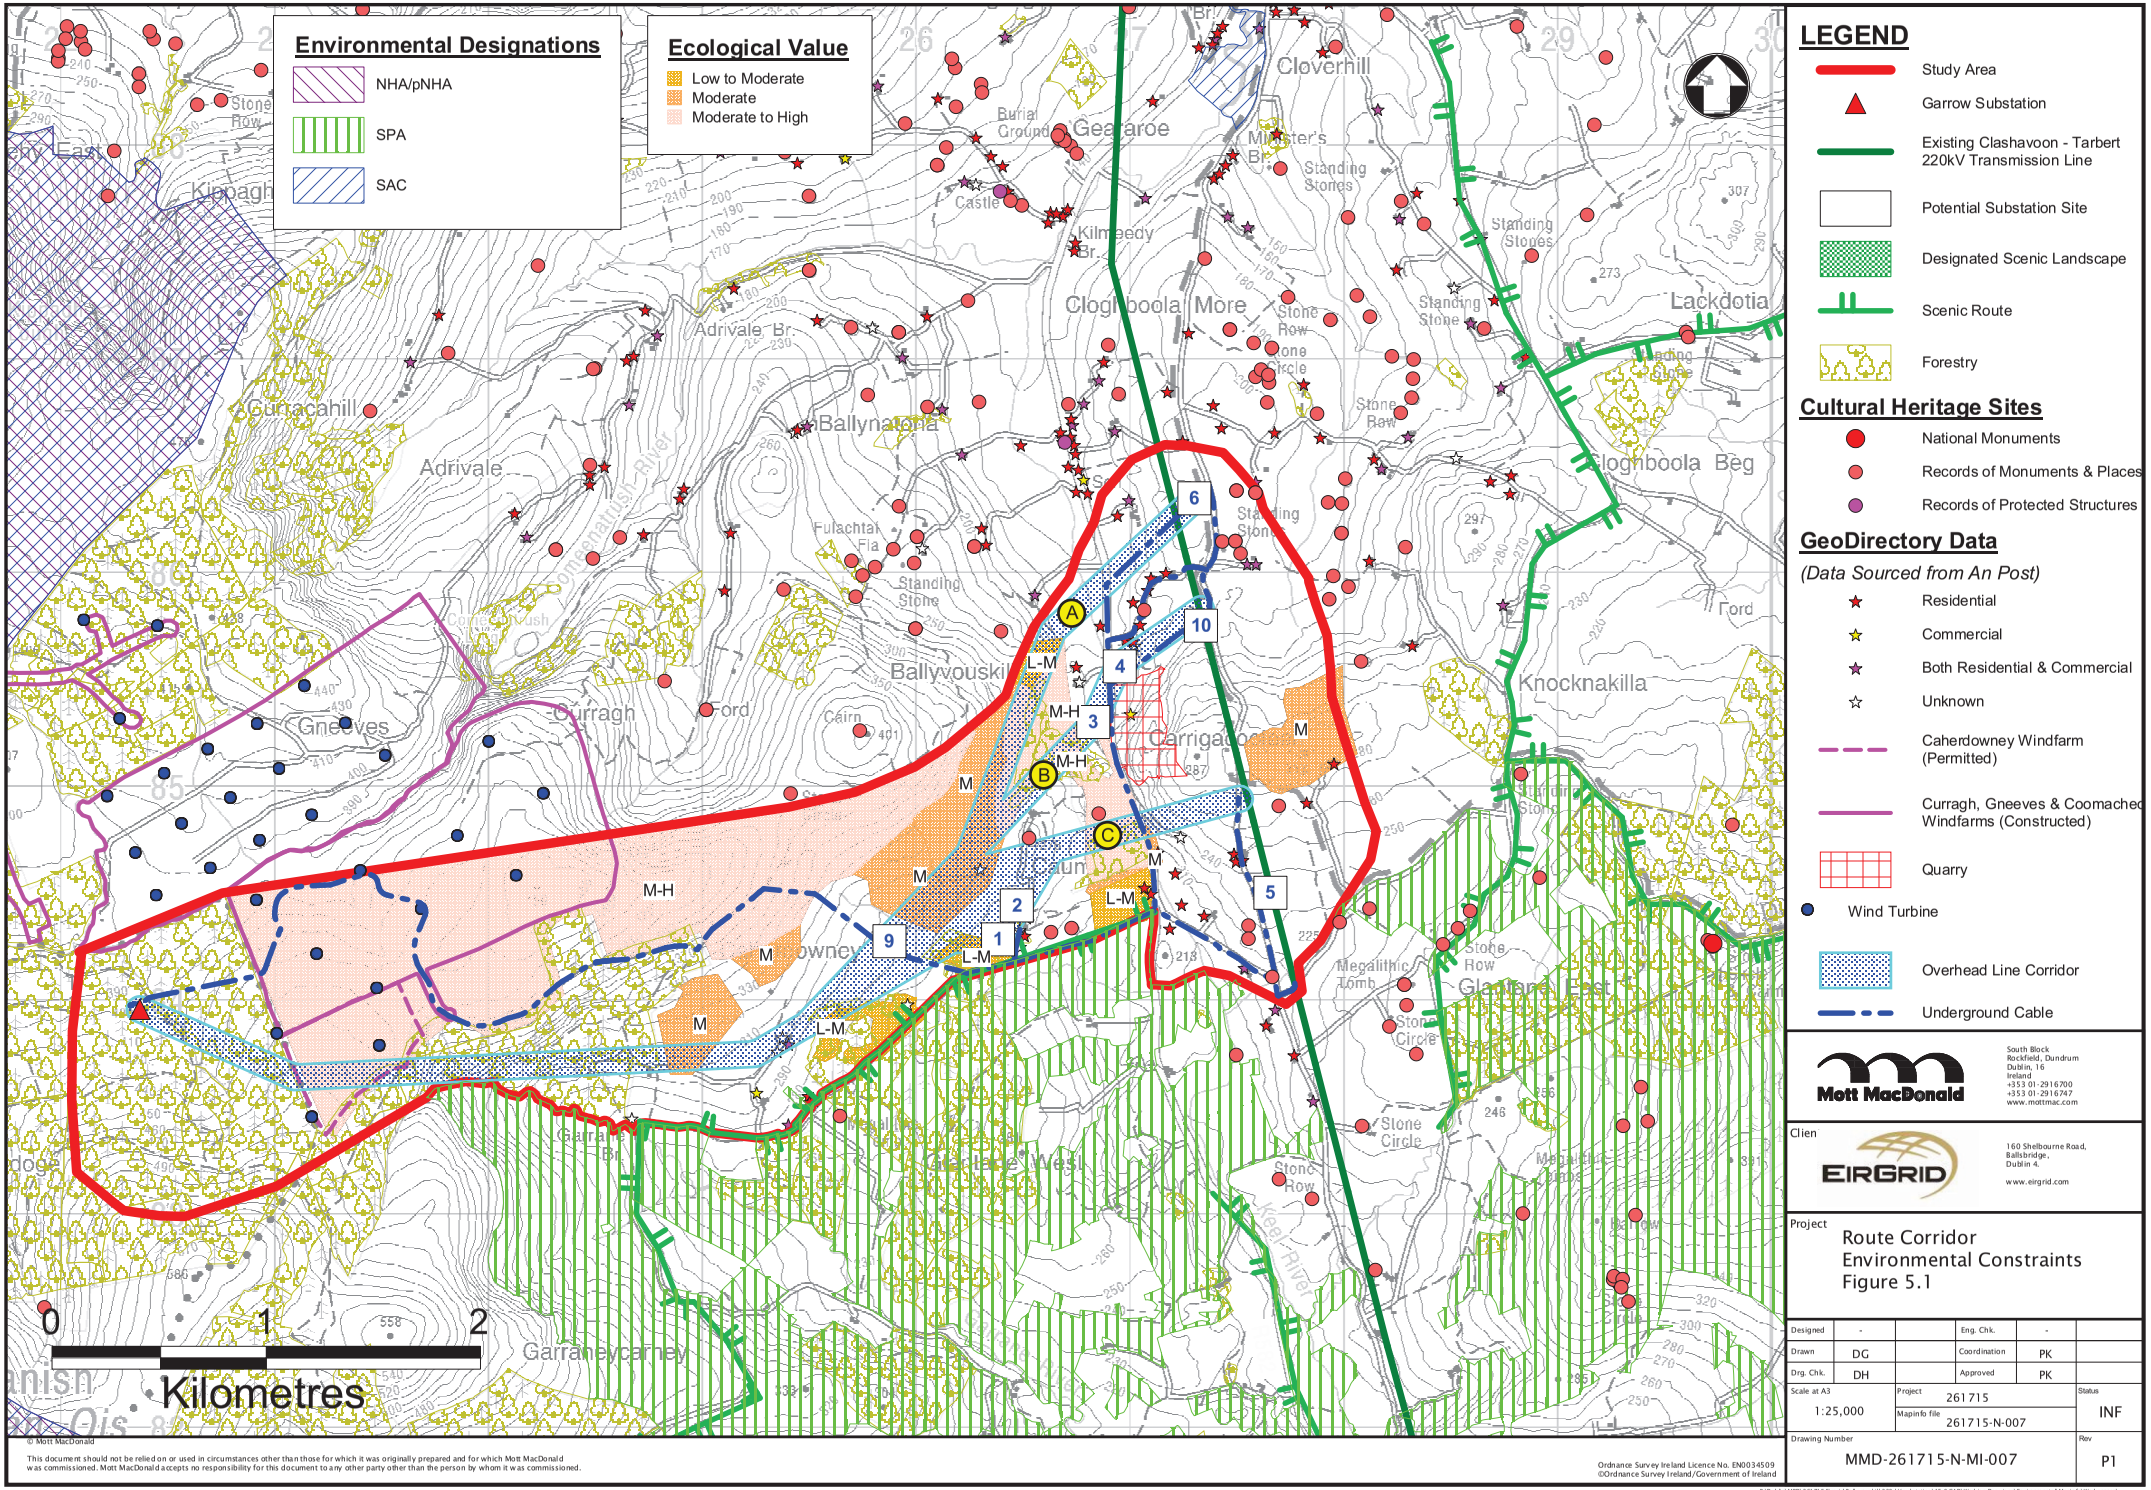

Mott MacDonald
South Block
Rockfield, Dundrum
Dublin, 16
Ireland
+353 01-2916700
+353 01-2916747
www.mottmac.com

Client: EIRGRID
160 Shelbourne Road,
Ballsbridge,
Dublin 4.
www.eirgrid.com

Project
Route Corridor
Environmental Constraints
Figure 5.1

Designed	-		Eng. Chk.	-	
Drawn	DG		Coordination	PK	
Drg. Chk.	DH		Approved	PK	
Scale at A3	1:25,000	Project	261715	Status	INF
		MapInfo file	261715-N-007		
Drawing Number	MMD-261715-N-MI-007			Rev	P1

© Mott MacDonald
This document should not be relied on or used in circumstances other than those for which it was originally prepared and for which Mott MacDonald was commissioned. Mott MacDonald accepts no responsibility for this document to any other party other than the person by whom it was commissioned.
Ordnance Survey Ireland Licence No. EN0034509
©Ordnance Survey Ireland/Government of Ireland

P:\Dublin\MMD\261715 Kingsmill\220 kV substation\15.0 CAD\Working Drawings\Environmental\MapInfo\Workspaces\...